


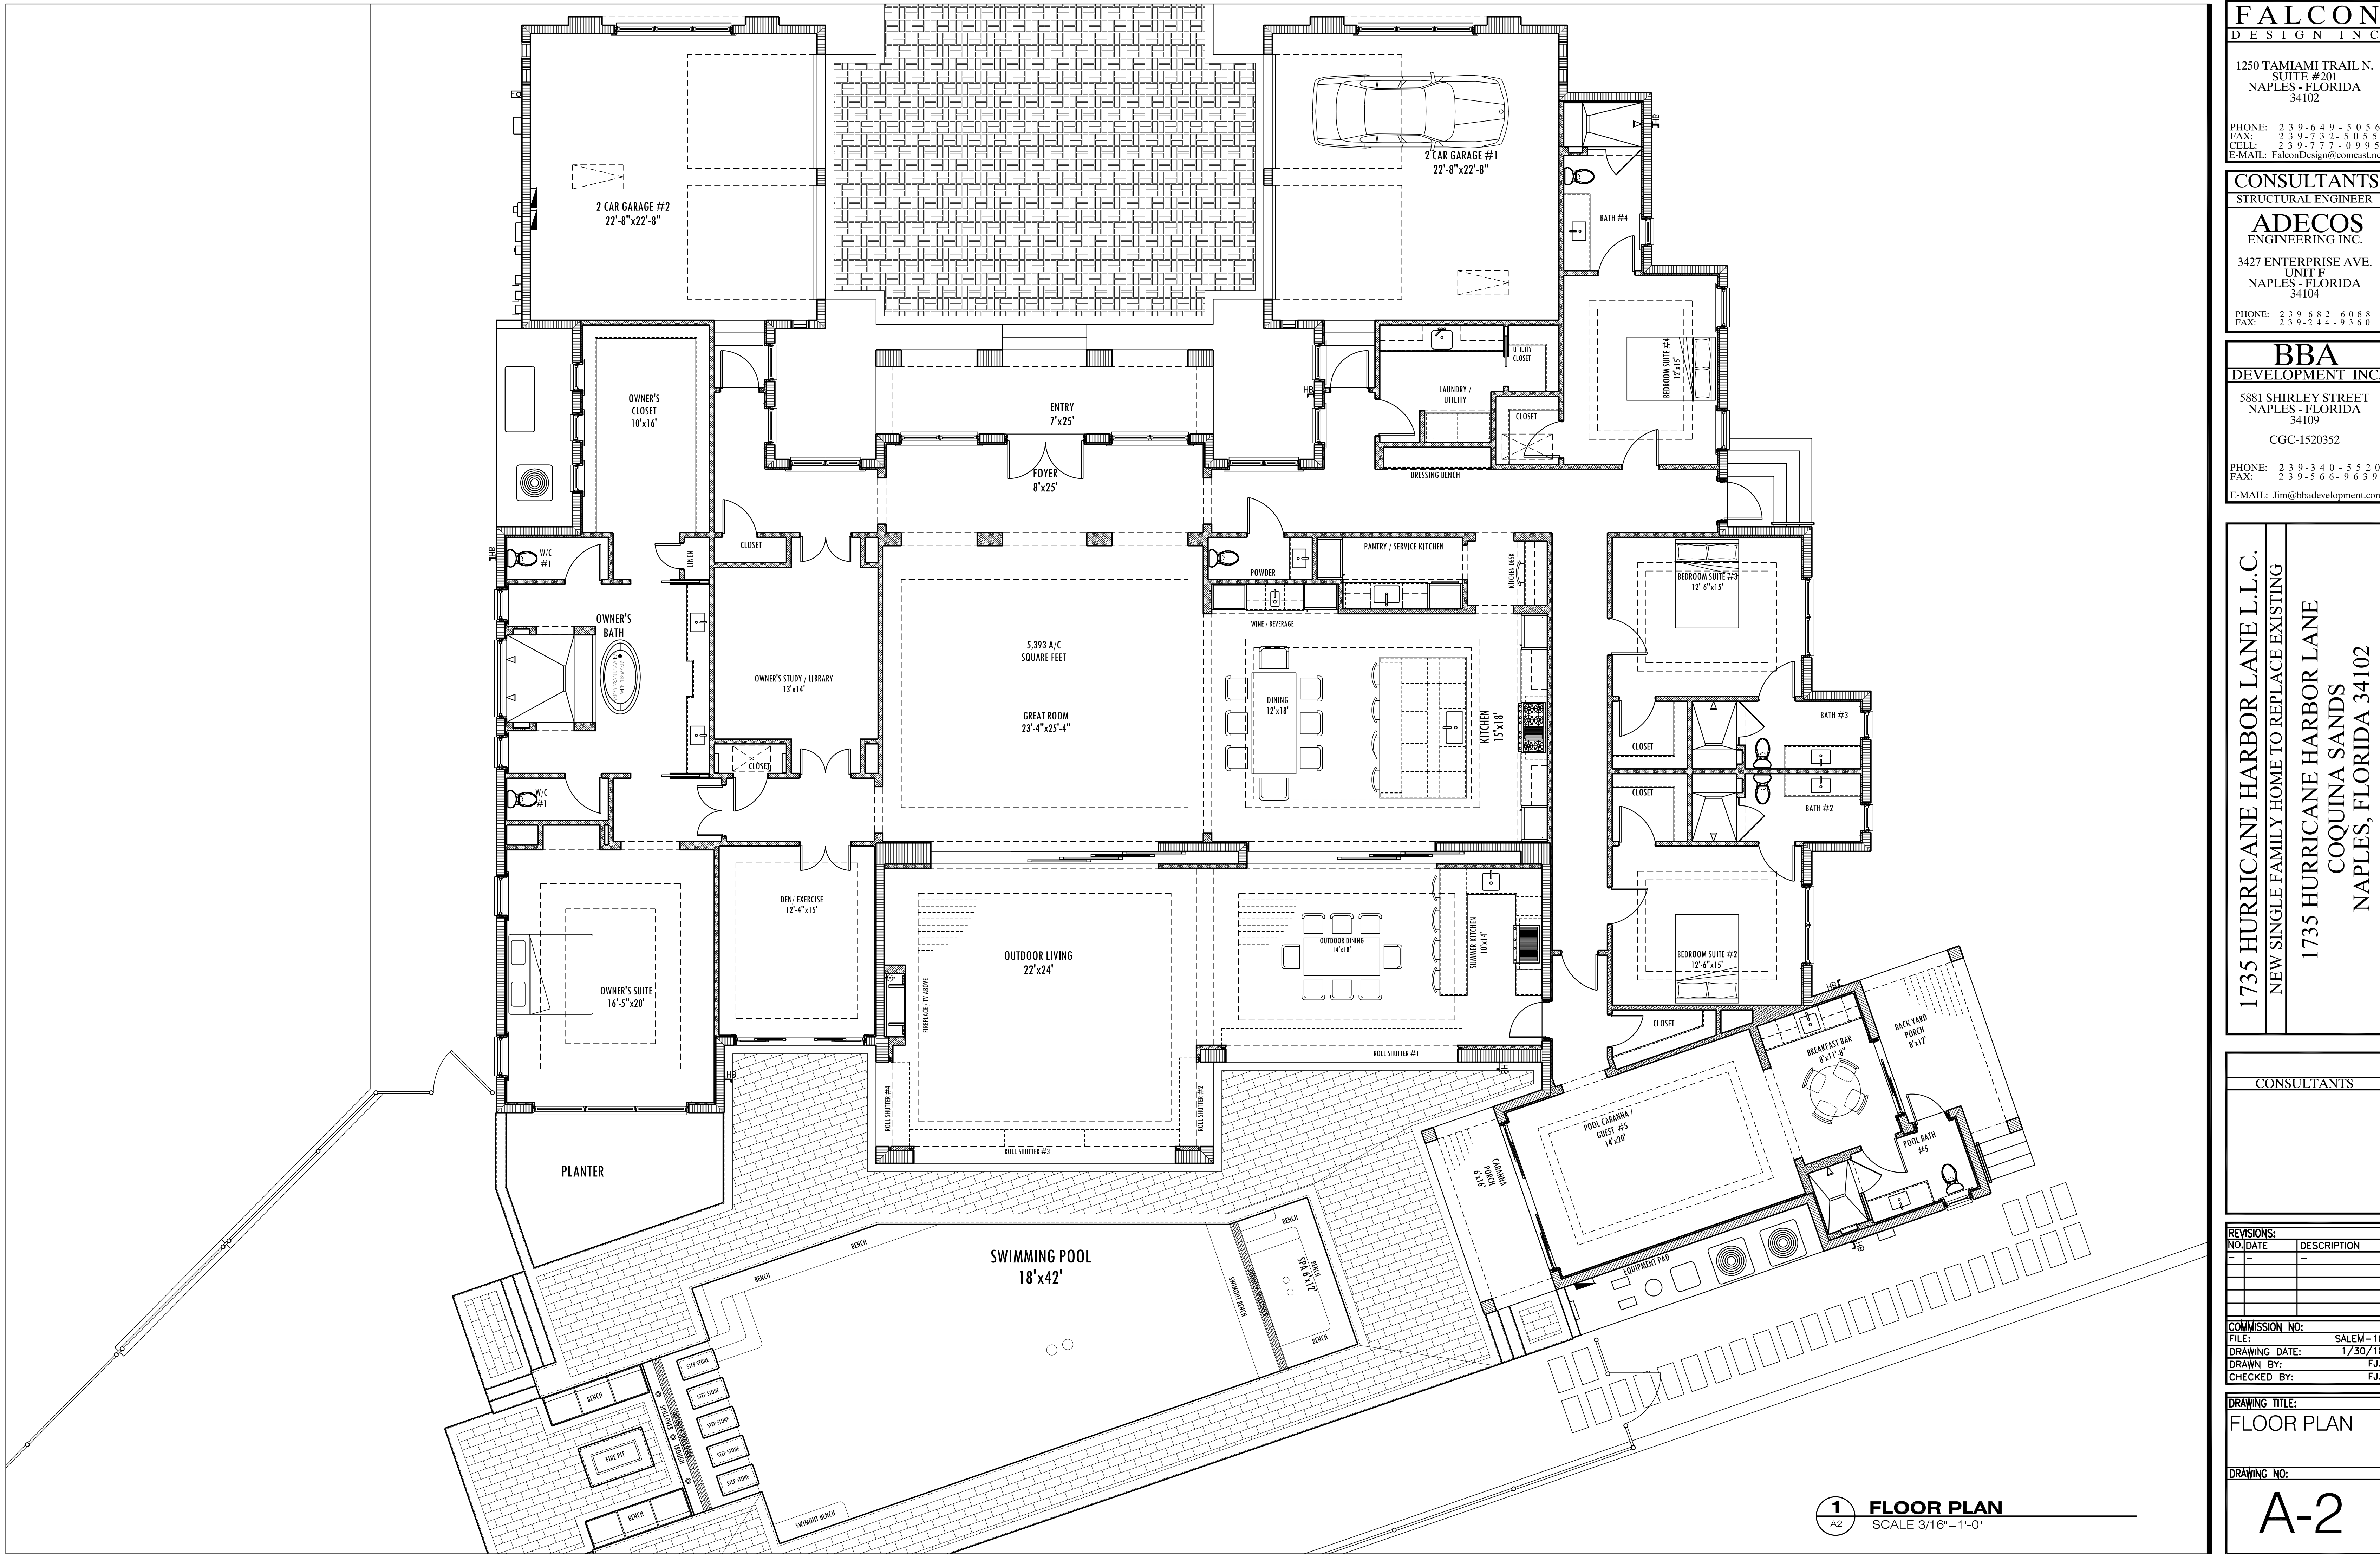

FALCON
DESIGN INC.

1250 TAMiami TRAIL N.
SUITE #201
NAPLES - FLORIDA
34102

PHONE: 239-649-5056
FAX: 239-732-5055
CELL: 239-777-0995
E-MAIL: FalconDesign@comcast.net

CONSULTANTS
STRUCTURAL ENGINEER

ADECOS
ENGINEERING INC.

3427 ENTERPRISE AVE.
UNIT F
NAPLES - FLORIDA
34104

PHONE: 239-682-6088
FAX: 239-244-9360

BBA
DEVELOPMENT INC.

5881 SHIRLEY STREET
NAPLES - FLORIDA
34109

CGC-1520352

PHONE: 239-340-5520
FAX: 239-566-9659
E-MAIL: Jim@bbadevelopment.com

1735 HURRICANE HARBOR LANE L.L.C.
NEW SINGLE FAMILY HOME TO REPLACE EXISTING

1735 HURRICANE HARBOR LANE
COQUINA SANDS
NAPLES, FLORIDA 34102

CONSULTANTS

REVISIONS:

NO.	DATE	DESCRIPTION

COMMISSION NO:
FILE: SALEM-18
DRAWING DATE: 1/30/18
DRAWN BY: FJ3
CHECKED BY: FJ3

DRAWING TITLE:
FLOOR PLAN

DRAWING NO:
A-2